REVISION No. 9

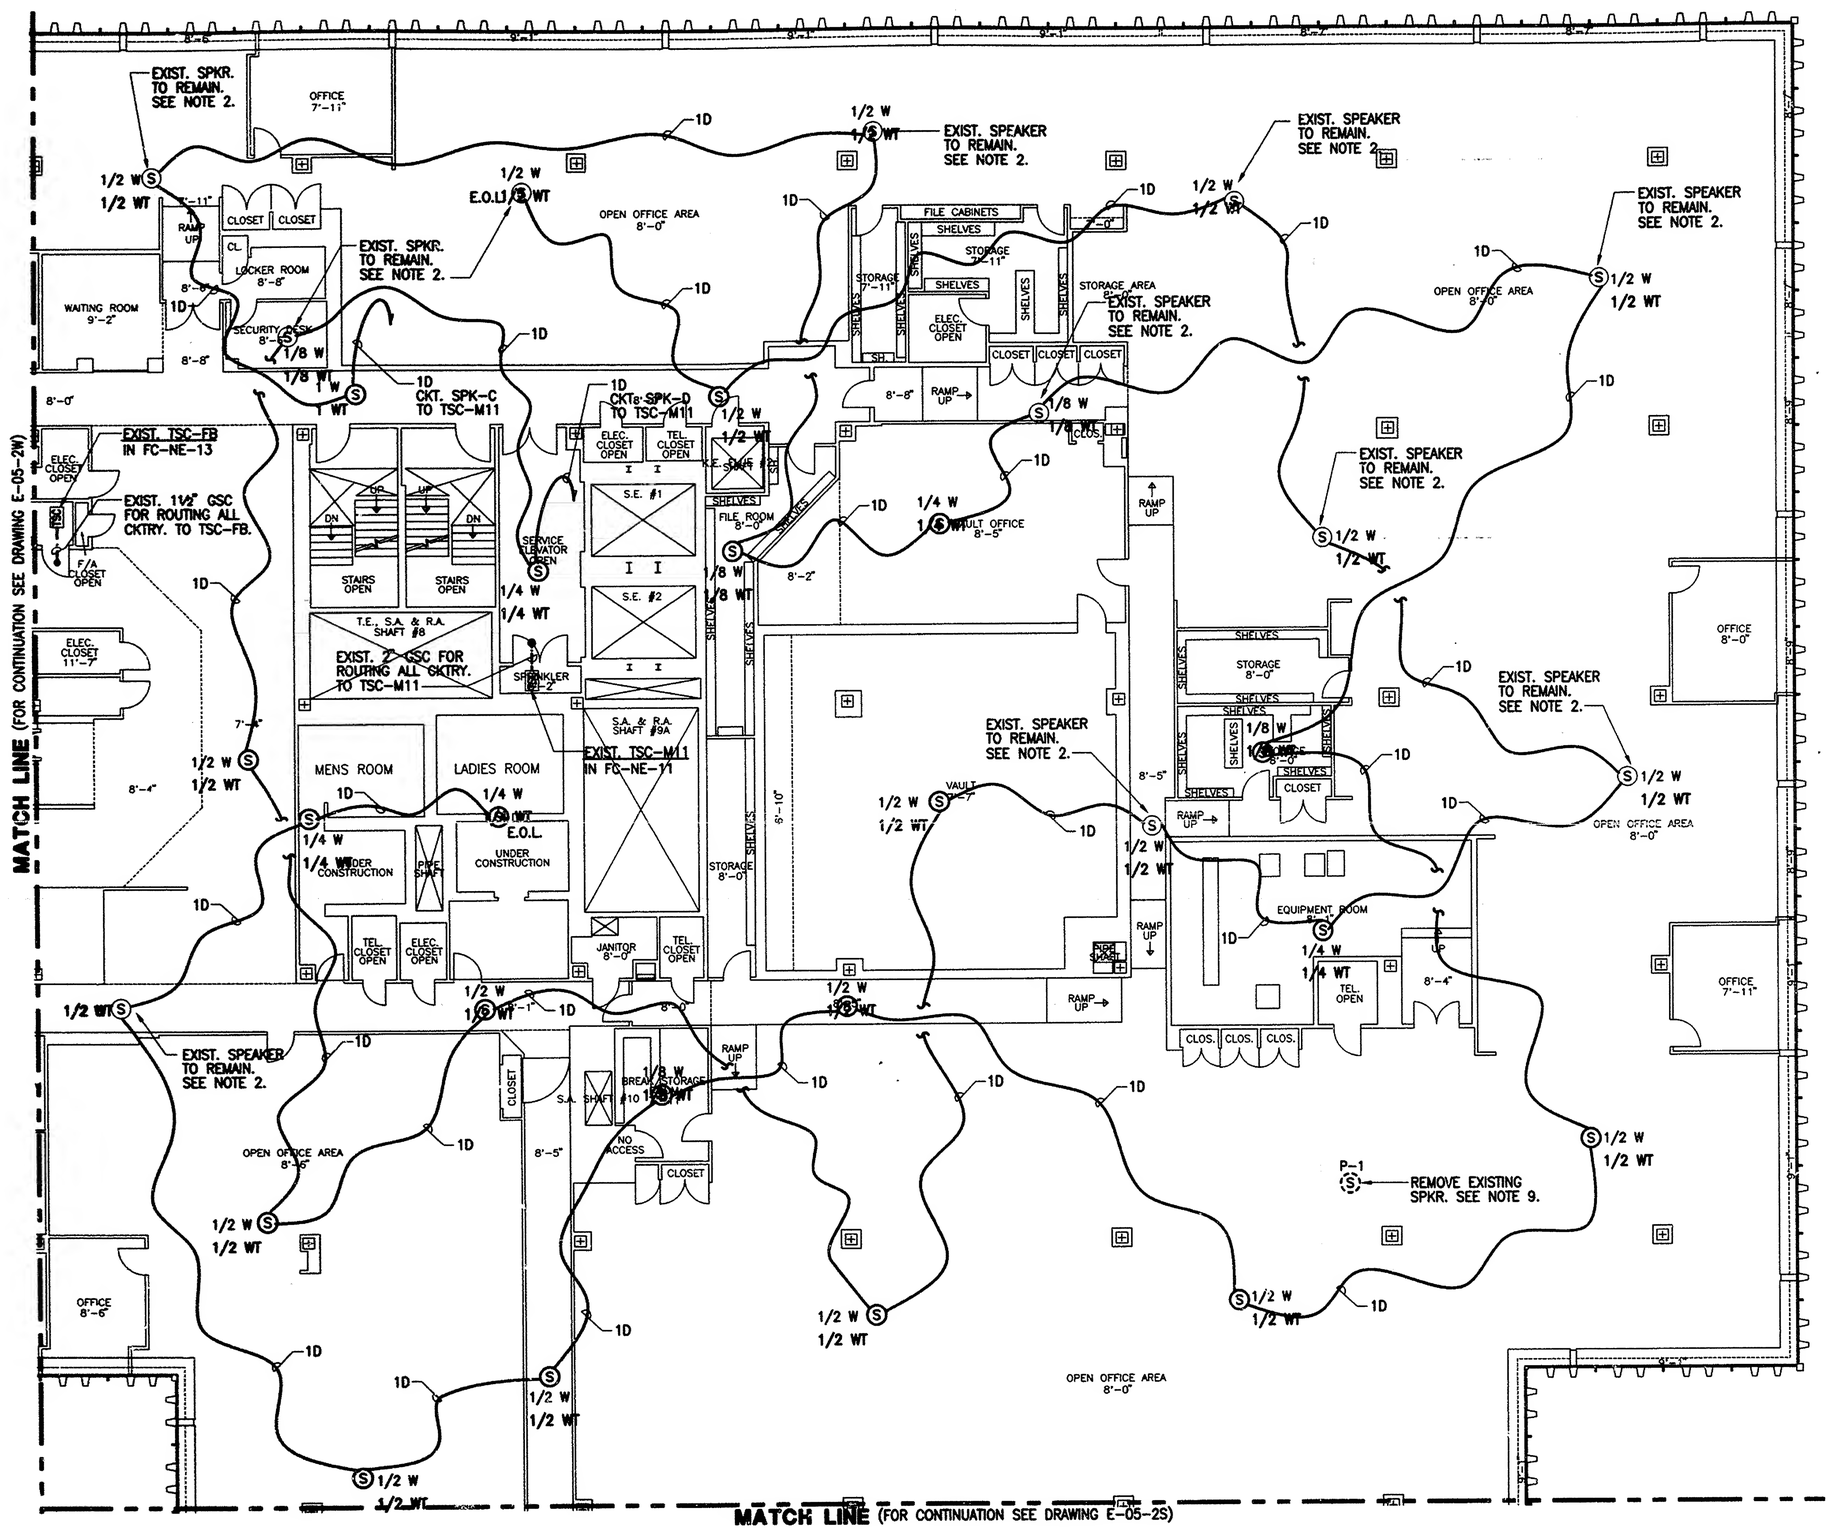

NOTES

1. FOR LEGEND, ABBREVIATIONS, A
   FOR INSTALLATION DETAILS, SEE
   DIAGRAMS, SEE DWGS. E-3 AN
2. DISCONNECTION OF EXISTING SI
   OF INSTALLED SPEAKER CIRCUI
   SPEAKER SHALL BE MADE AFTE
   AND OPERATIONAL. THIS WORK
   OF THE ENGINEER.
3. NOT USED.
4. CONTRACTOR SHALL REMOVE EX
   DEVICES ARE OPERATIONAL.
5. FOR REMOVAL AND PATCHING F
   SEE DWG A-1.
6. ALL REMOVED SPEAKERS SHALL
7. ALIGN CENTER LINES OF SPEAK
   IN THE CORRIDORS) TO THE CE
   OF CONFLICT WITH EXISTING CE
   LOCATION OF SPEAKERS SHALL
   OF THE ENGINEER.
8. SINCE FIRE ALARM CIRCUIT LEN
   INSTALLATION OF ALL FIRE ALA
   ON DRAWING.
9. COORDINATE REMOVAL OF ALL
   AND ABANDON EXISTING SPEAK
   ABANDONED CONDUCTORS AND
   BE DONE IN THE PRESENCE O
10. AVOID AREAS CONTAINING ACM.

I HEREBY CE
CORRECT CO
DRAWINGS C
CONTRACT N
THE FORM IN
EXISTED AT T
WAS EXECUT
DATE 21/0

DATE 2/10/

FILE NAME: N:\WTC-861.124\3-4-5-6\5WTC_5TH_FLR\E-05-2E.dwg plotted on 11/9/1999 by NAPOSTOL